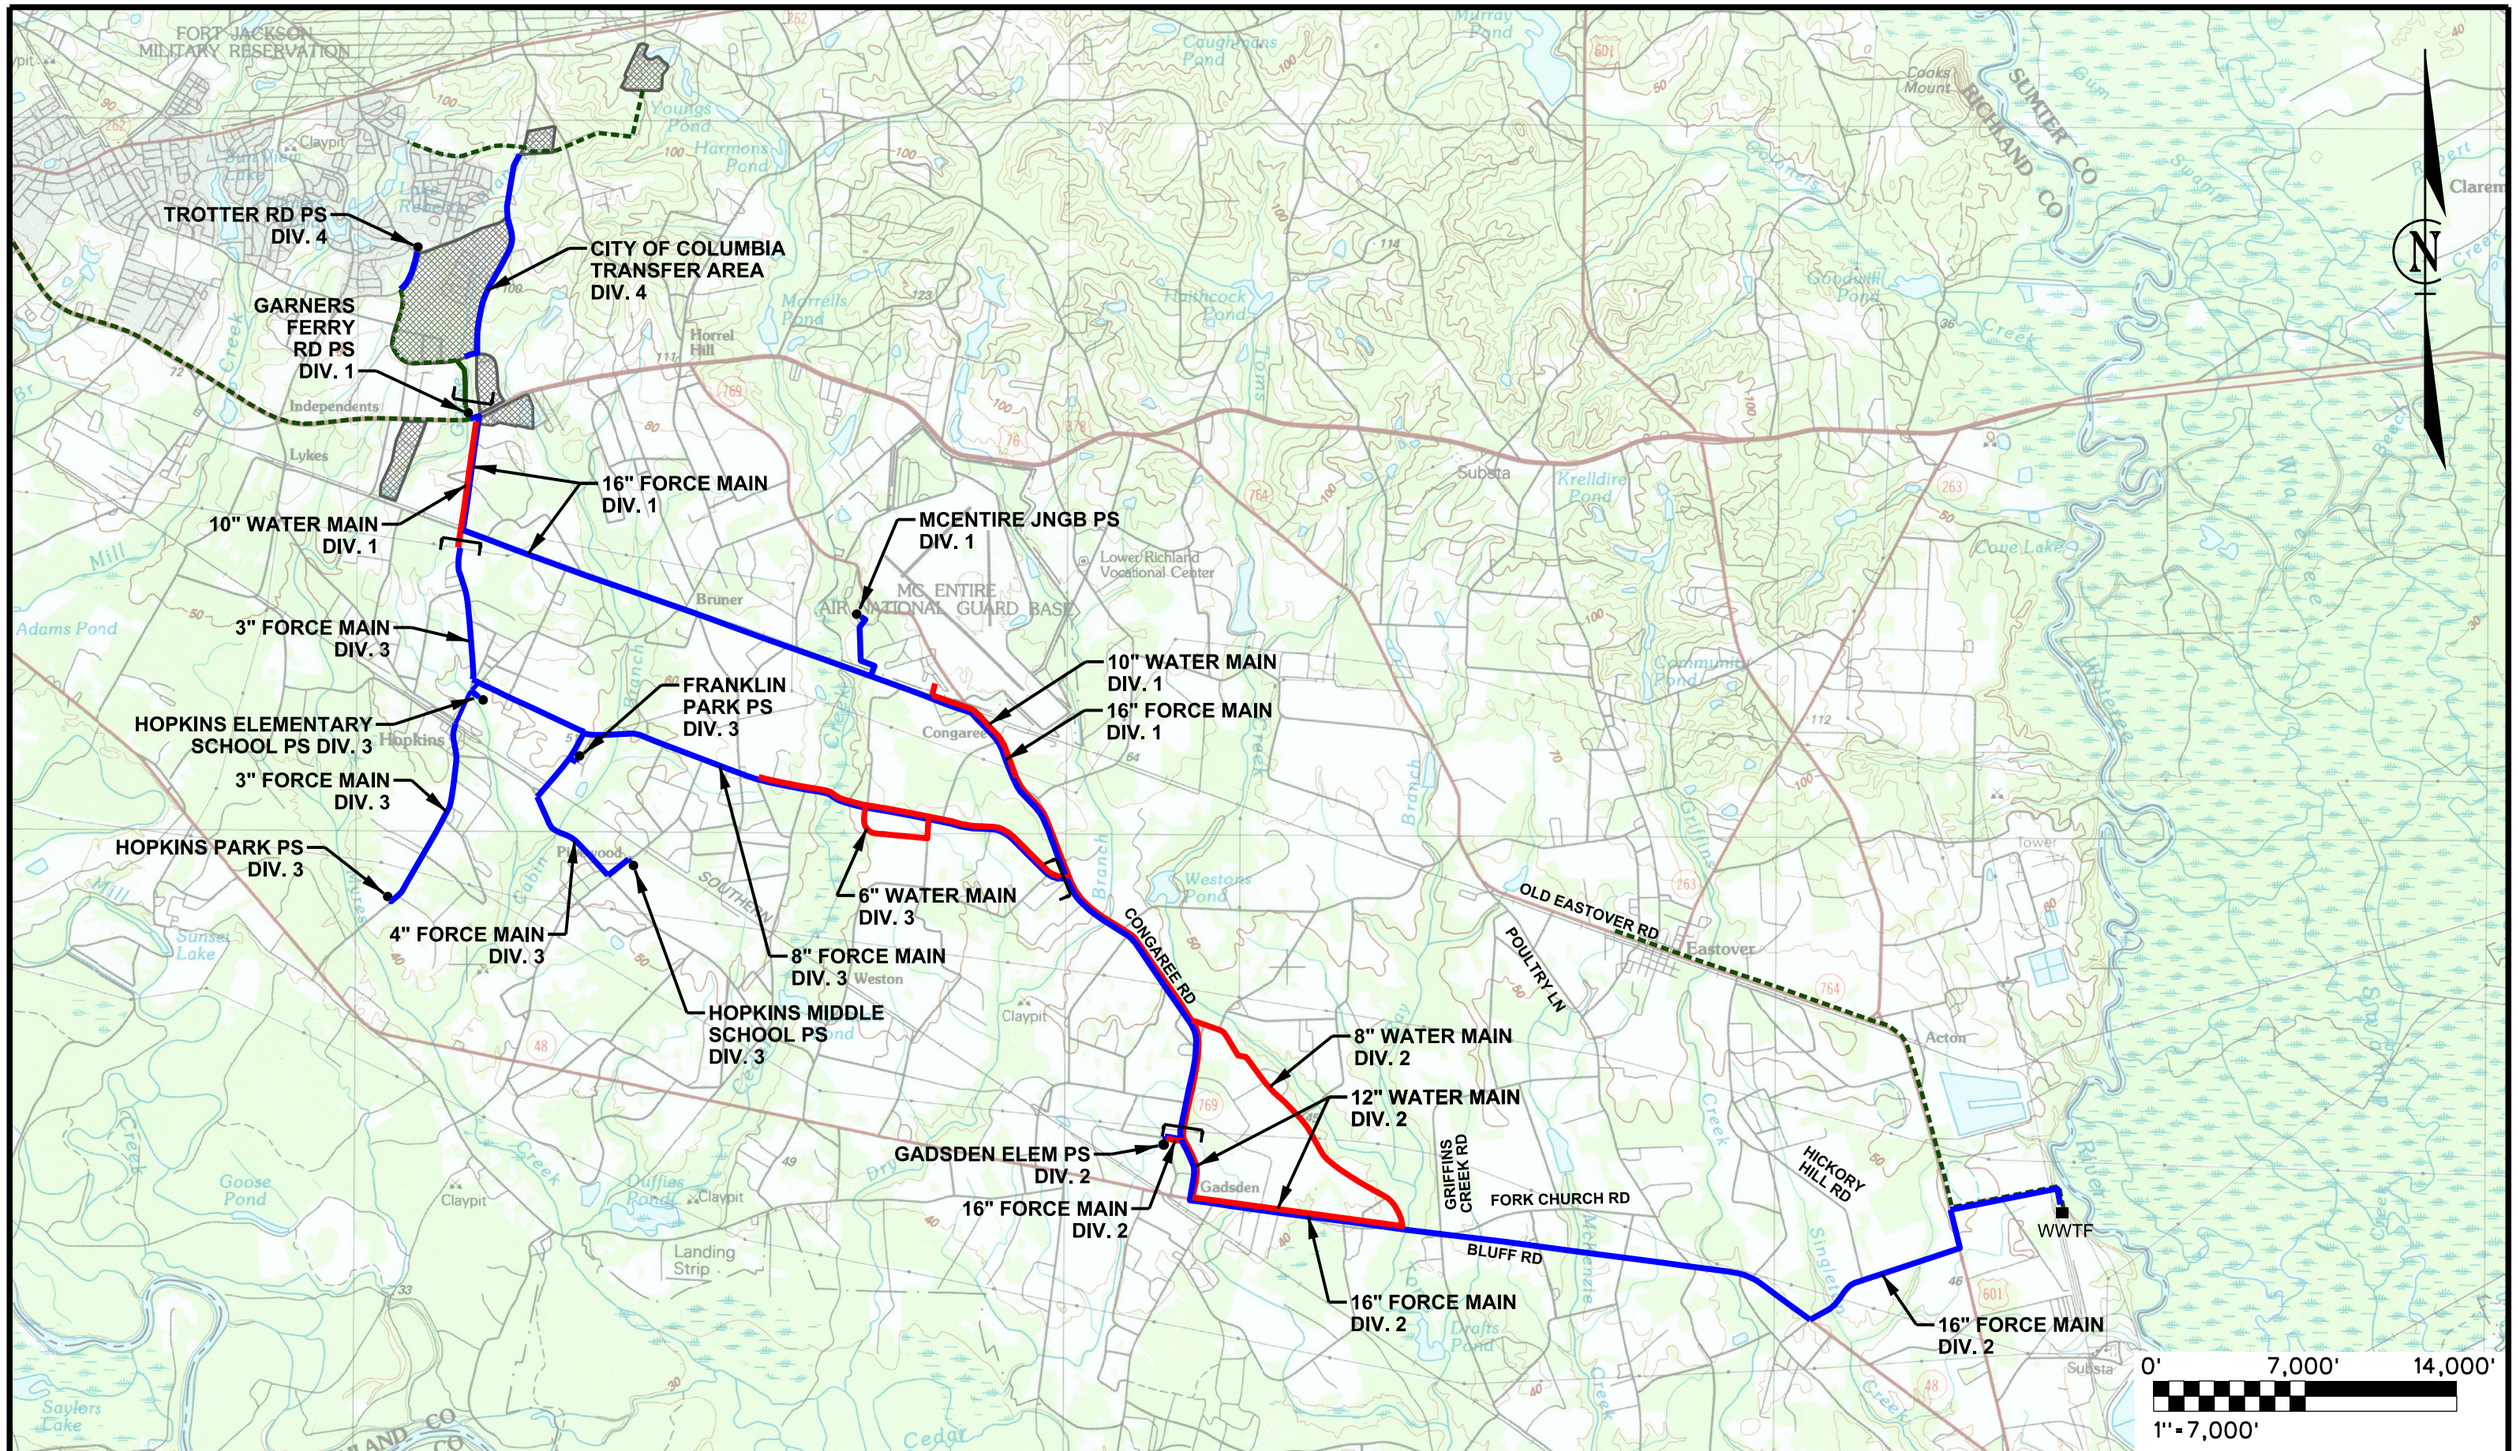

Joel E. Wood & Associates
Planning / Engineering / Management
P.O. Box 296, Clover SC 29710
Phone: 803-684-3390

LEGEND:

- EXISTING GRAVITY SEWER
- EXISTING FORCE MAIN
- PROP. WATER MAIN
- PROP. FORCE MAIN
- PROP. SEWER PUMP STATION

RCU Richland County Utilities

SOUTHEAST RICHLAND COUNTY SEWER SYSTEM & SOUTHEAST WATER SYSTEM EXPANSION

OVERALL PROJECT LAYOUT MAP

DATE: 9/1/19
SCALE: 1"= 7,000'
JOB NO.: 190104.2
FIGURE: 1